


Altdorf, den 22.11.1994
Ing.-u.Vermessungsbüro AG
A.Hodel dipl.Ing.ETH/SIA
Pat.Ing., Geometer
6460 Altdorf

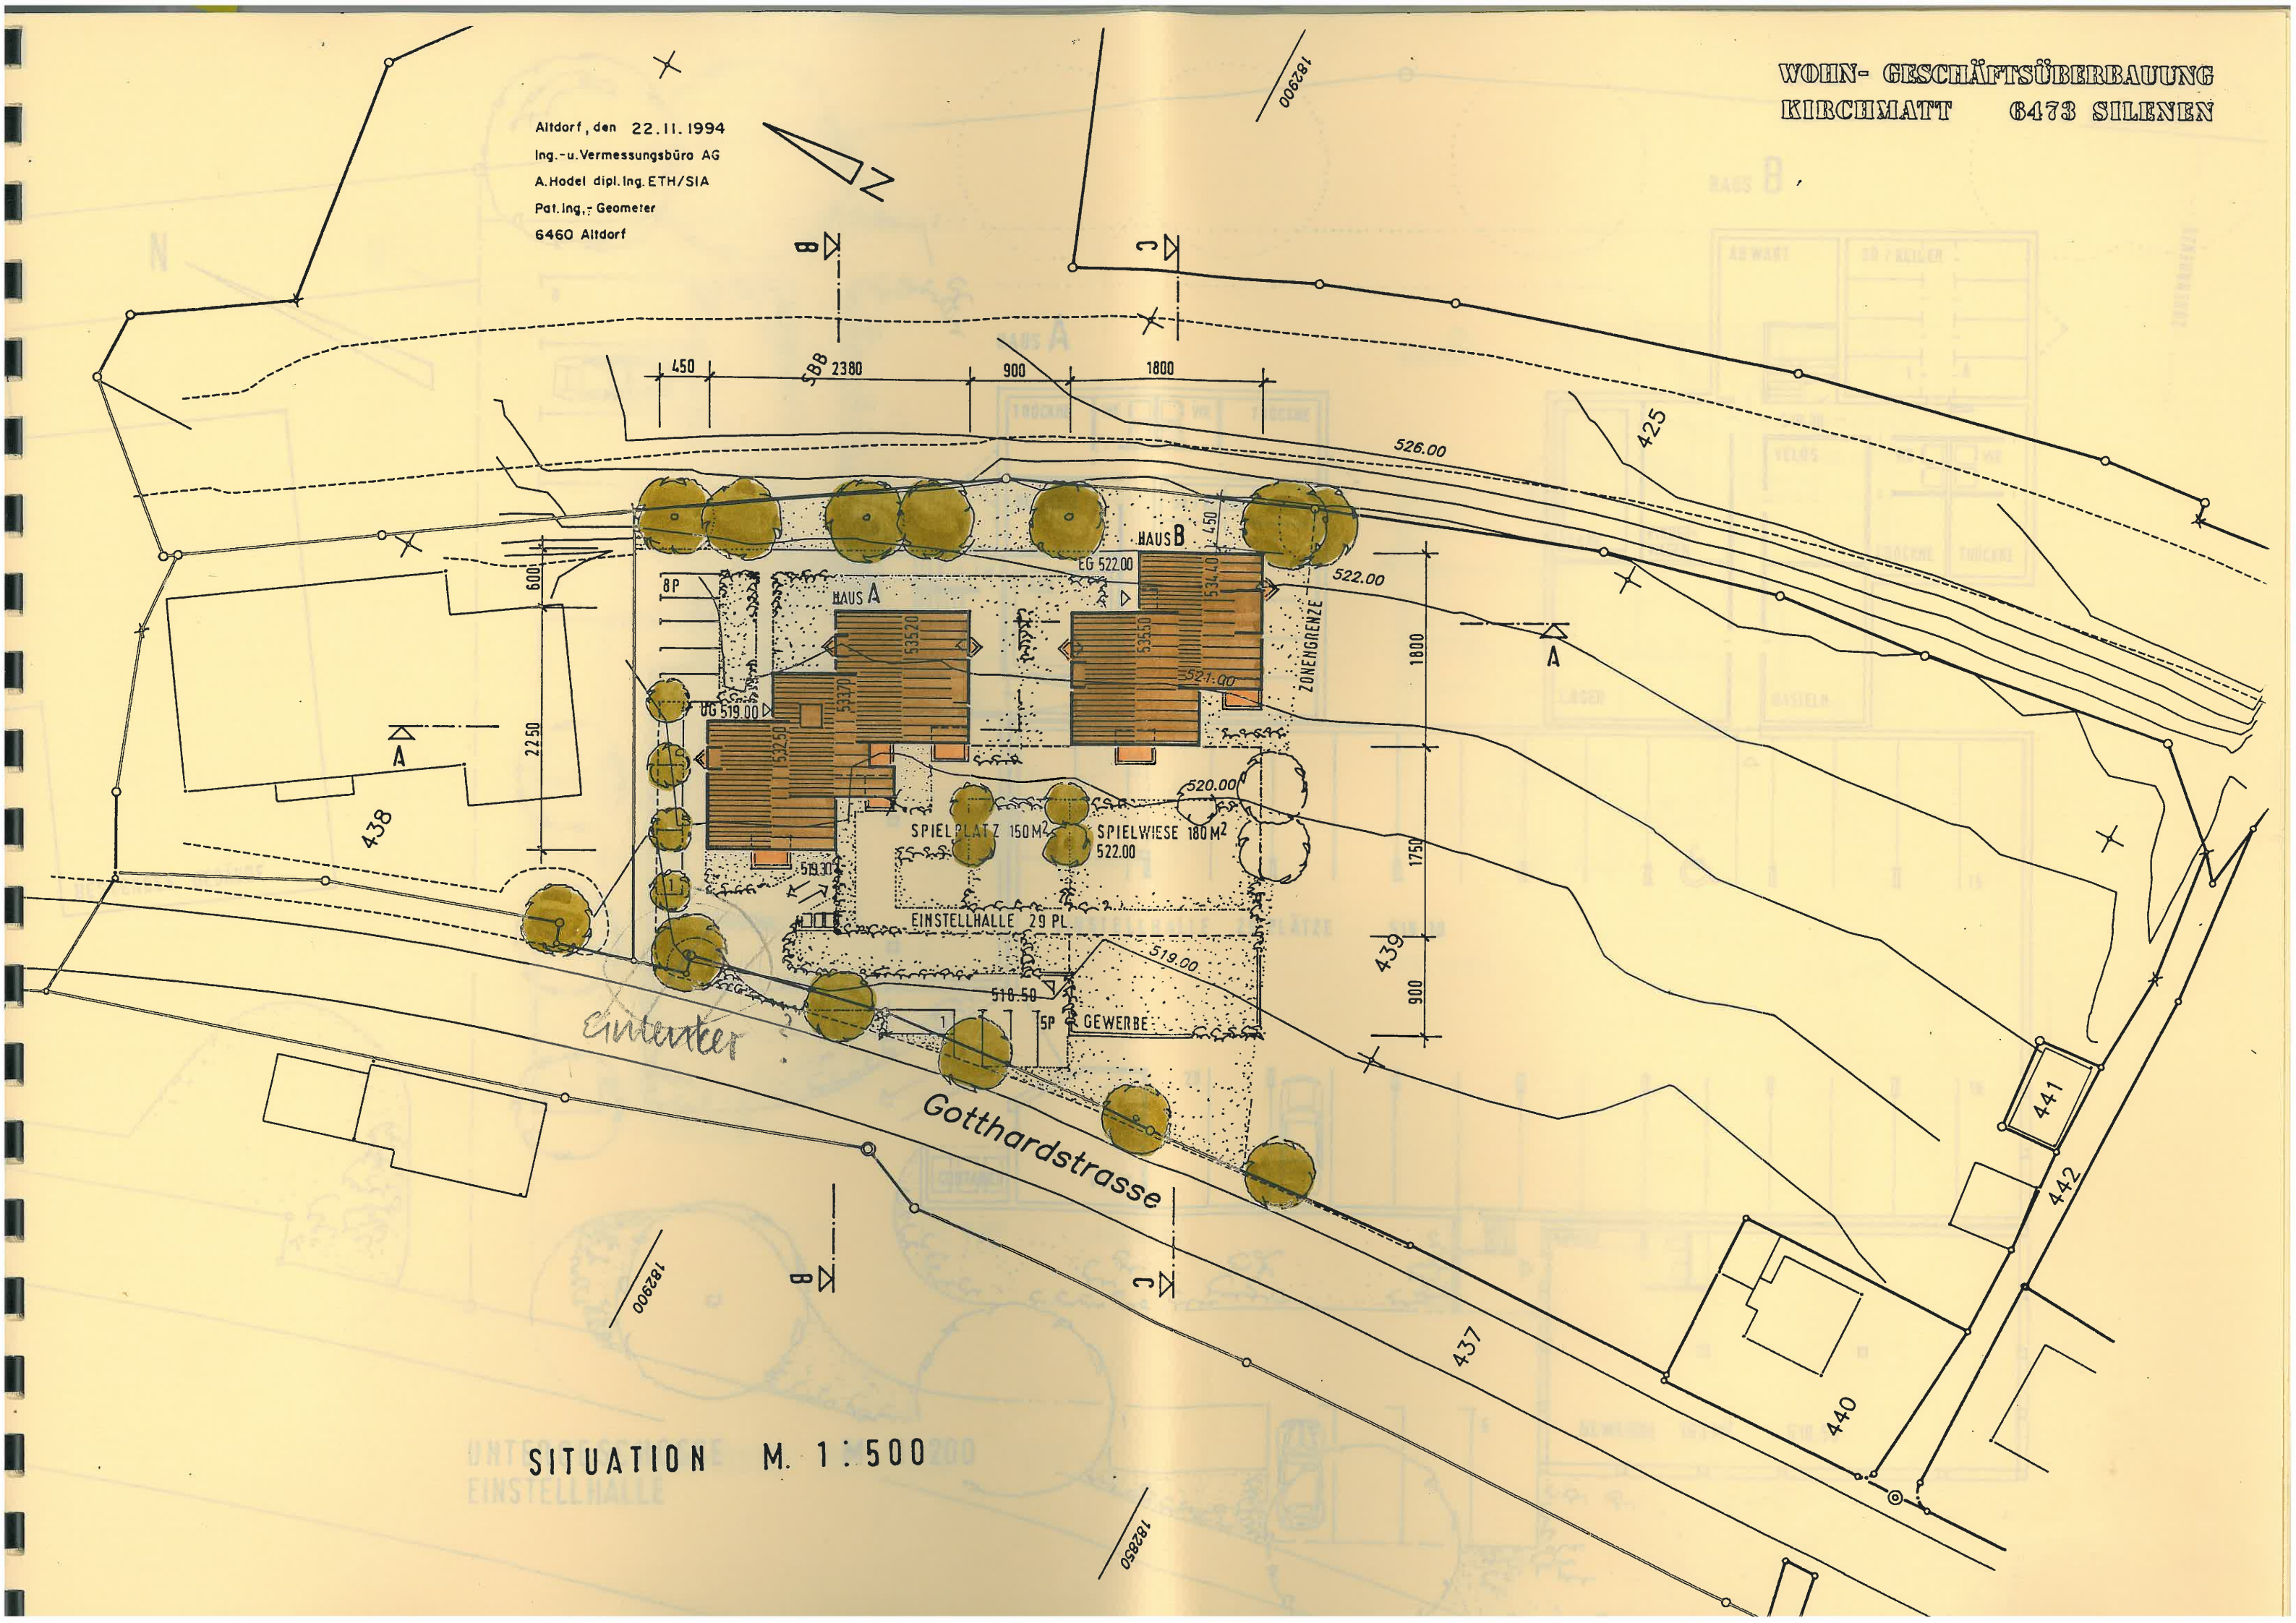

SITUATION M. 1:500